	5 YR INV	SLD REV	BMP	EMP	INV	SLD REV
DATE	05/12/2017	06/12/2017	8.739	8.739		12/11/2019
BY	FTE / JR-IM	FTE / KA	REMOVED EXTRA CONST ACCEPT BOX			FTE/KA

FLORIDA DEPARTMENT OF TRANSPORTATION

STRAIGHT LINE DIAGRAM OF ROAD INVENTORY

SECTION STATUS	INT. or US ROUTE NO.	STATE ROAD NO.	COUNTY	DISTRICT	ROADWAY ID	SHEET NO:
12		CR 679/SR 679	PINELLAS	07	15 200 000	1 OF 1

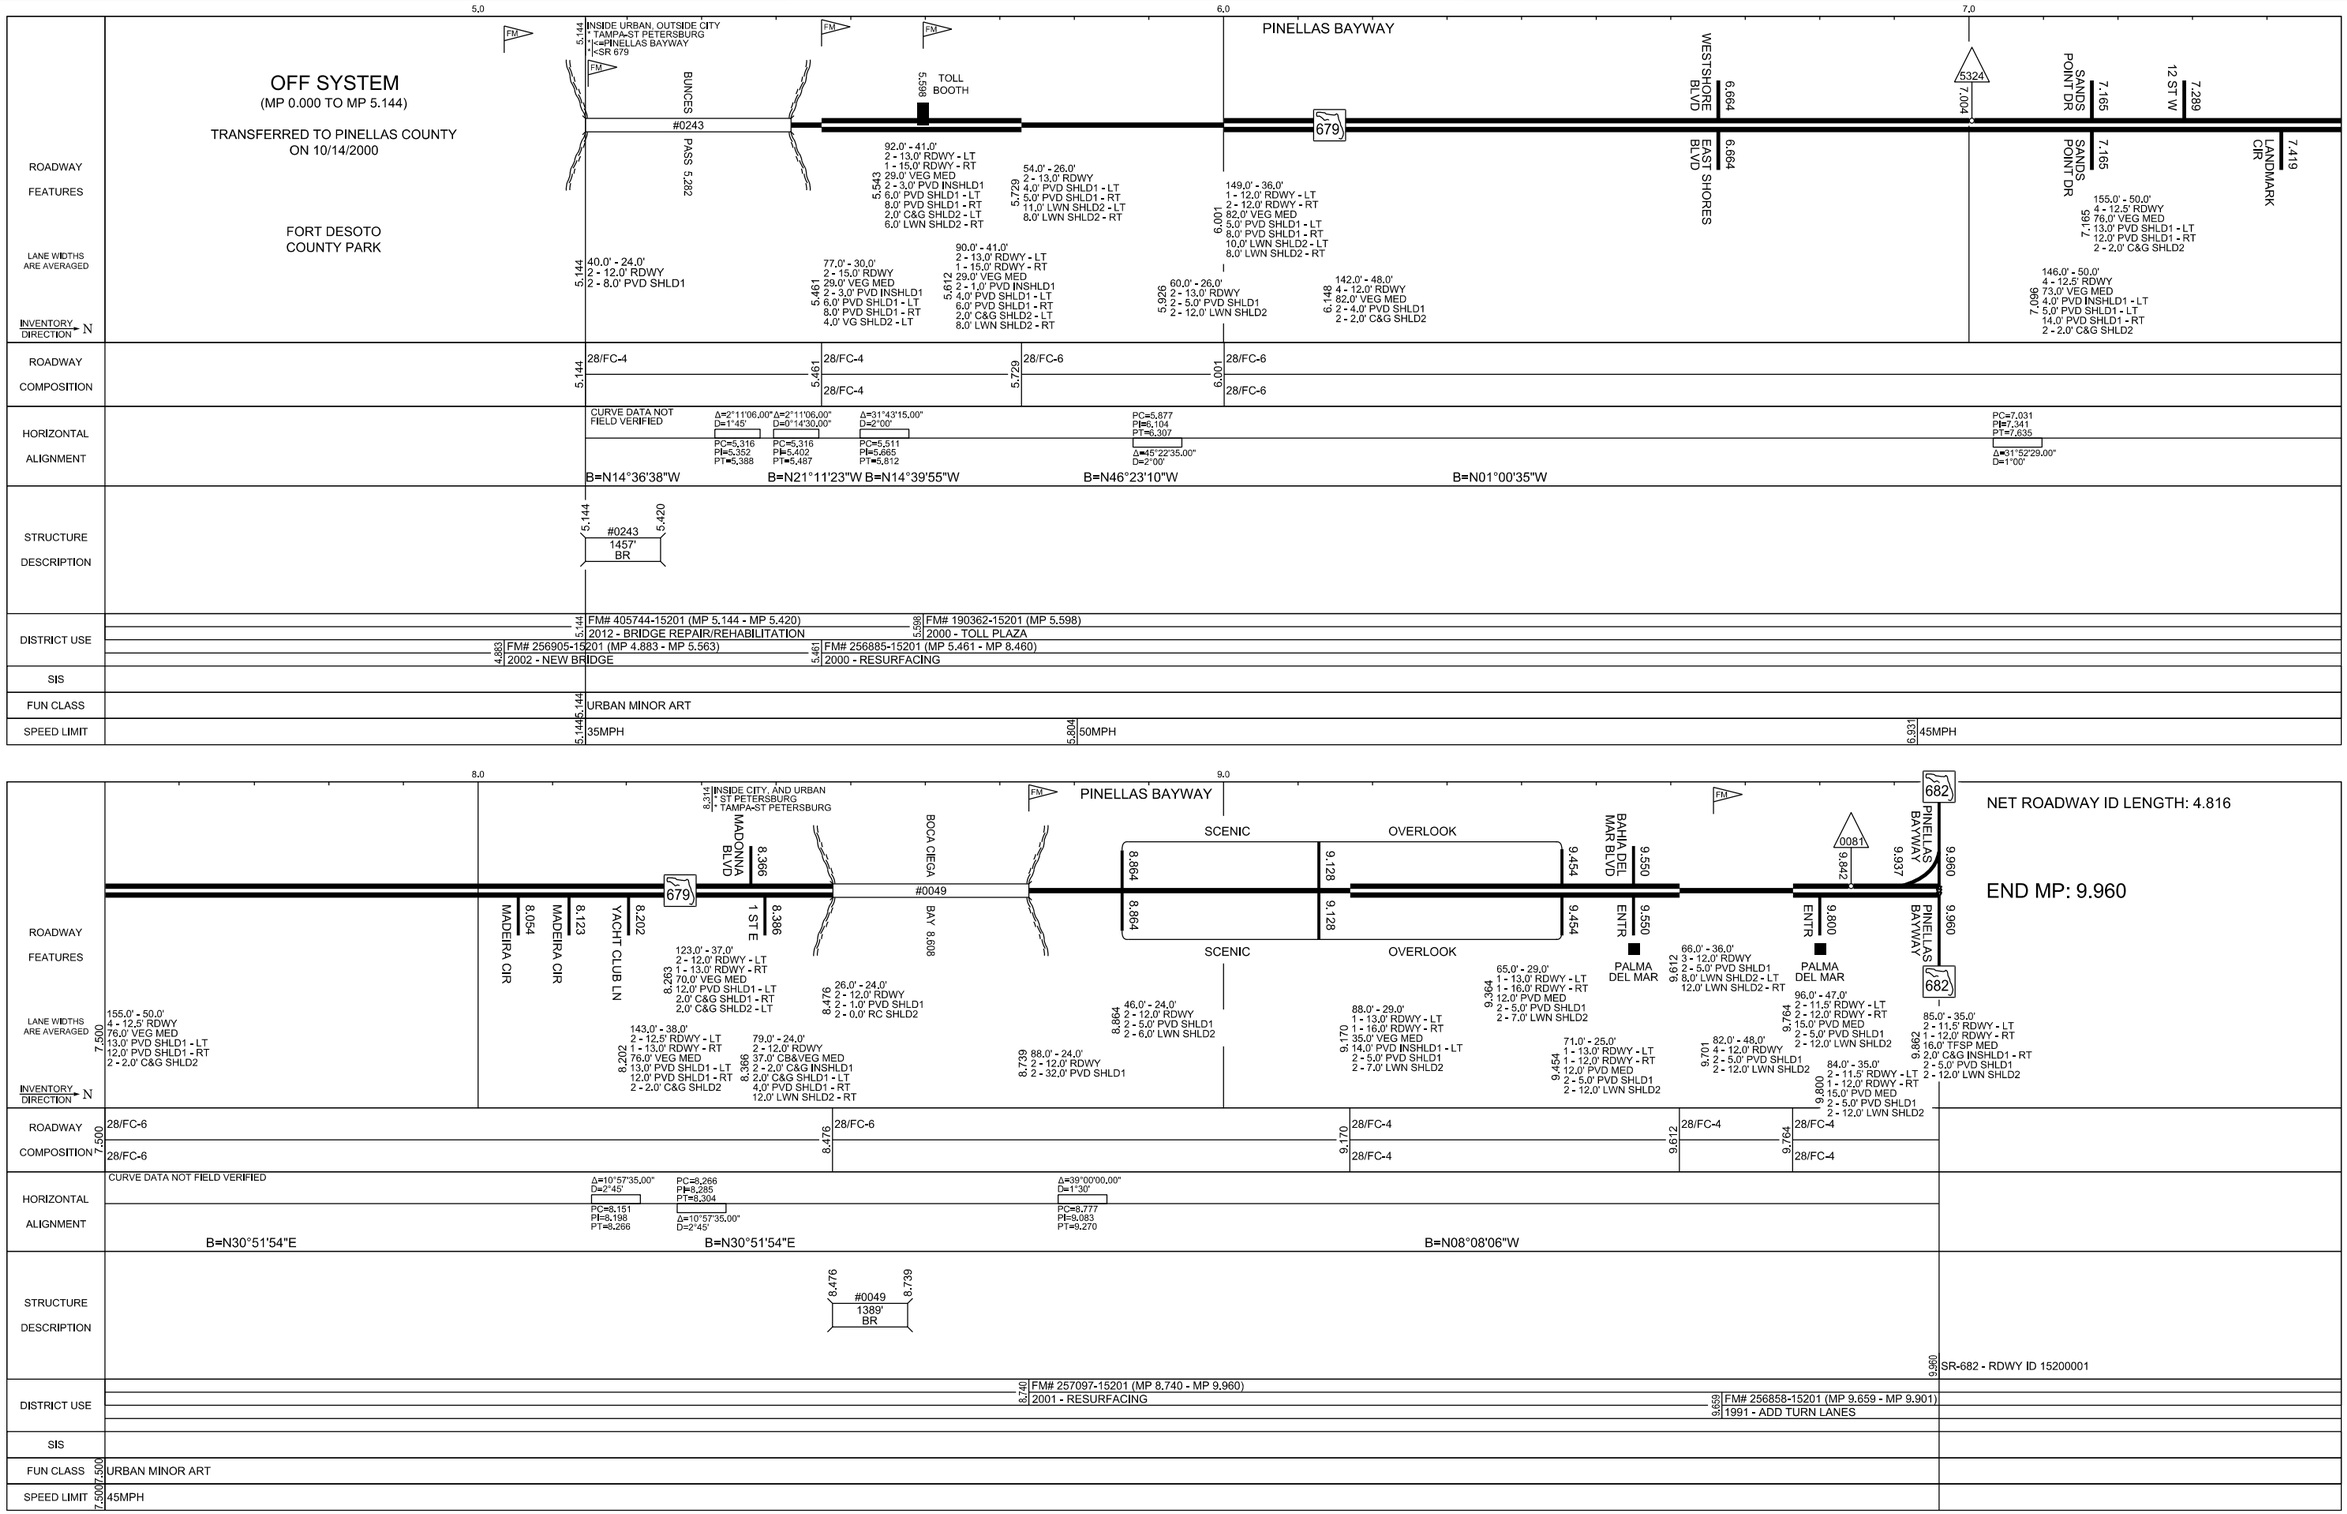

Version: 1.4.2.26 06/12/2017